FORM No. I.

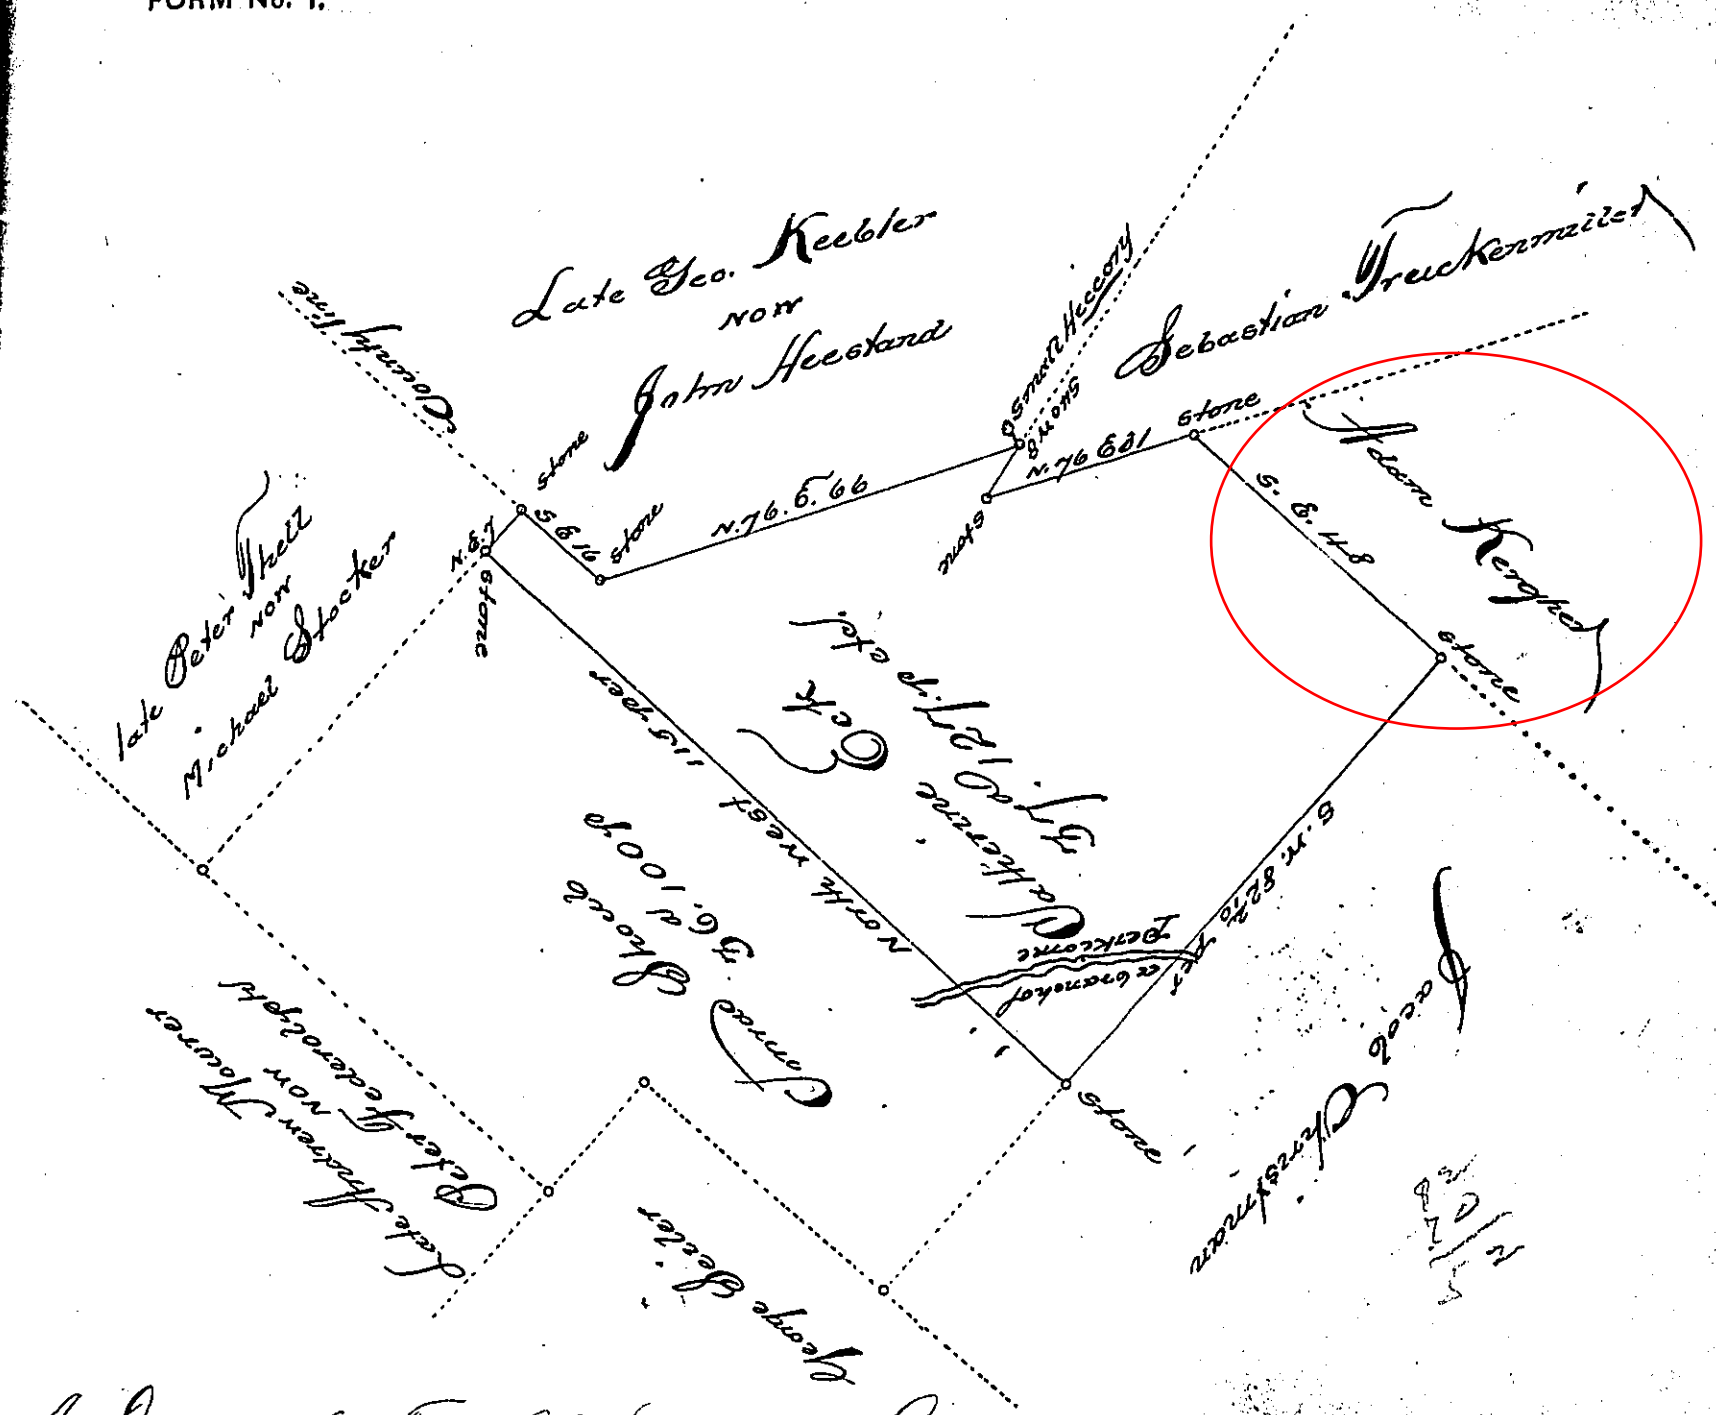

A Draught of a Tract of Land Situate for the greater part thereof in Upper Milford Township in the County of Northampton (formerly Bucks) and a small part thereof in Hereford Township in the County of Berks (formerly Philadelphia) Containing Thirty-seven acres and 127 perches of Land together with the usual allowance at six per Cent for Roads &c. Being the full half part of a Tract of 74 acres 67 perches, that was formerly surveyed unto Matthias Hannbaugh by virtue of a warrant of the 8th day of May Anno 1750. Whose right to the same was vacated by another Warrant dated the sixth day of April Anno 1767 and the above part thereof granted unto Catherine Eck By virtue whereof the above was resurveyed on the 16 April Anno 1767. By order of the Surveyor General,

P. David Shultze

IN TESTIMONY that the above is a copy of the original remaining on file in the Department of Internal Affairs of Pennsylvania, made conformably to an Act of Assembly approved the 16th day of February, 1833, I have hereunto set my Hand and caused the Seal of said Department to be affixed at Harrisburg, this Sixth *day of* December *1898.*

James W. Latta

Secretary of Internal Affairs.